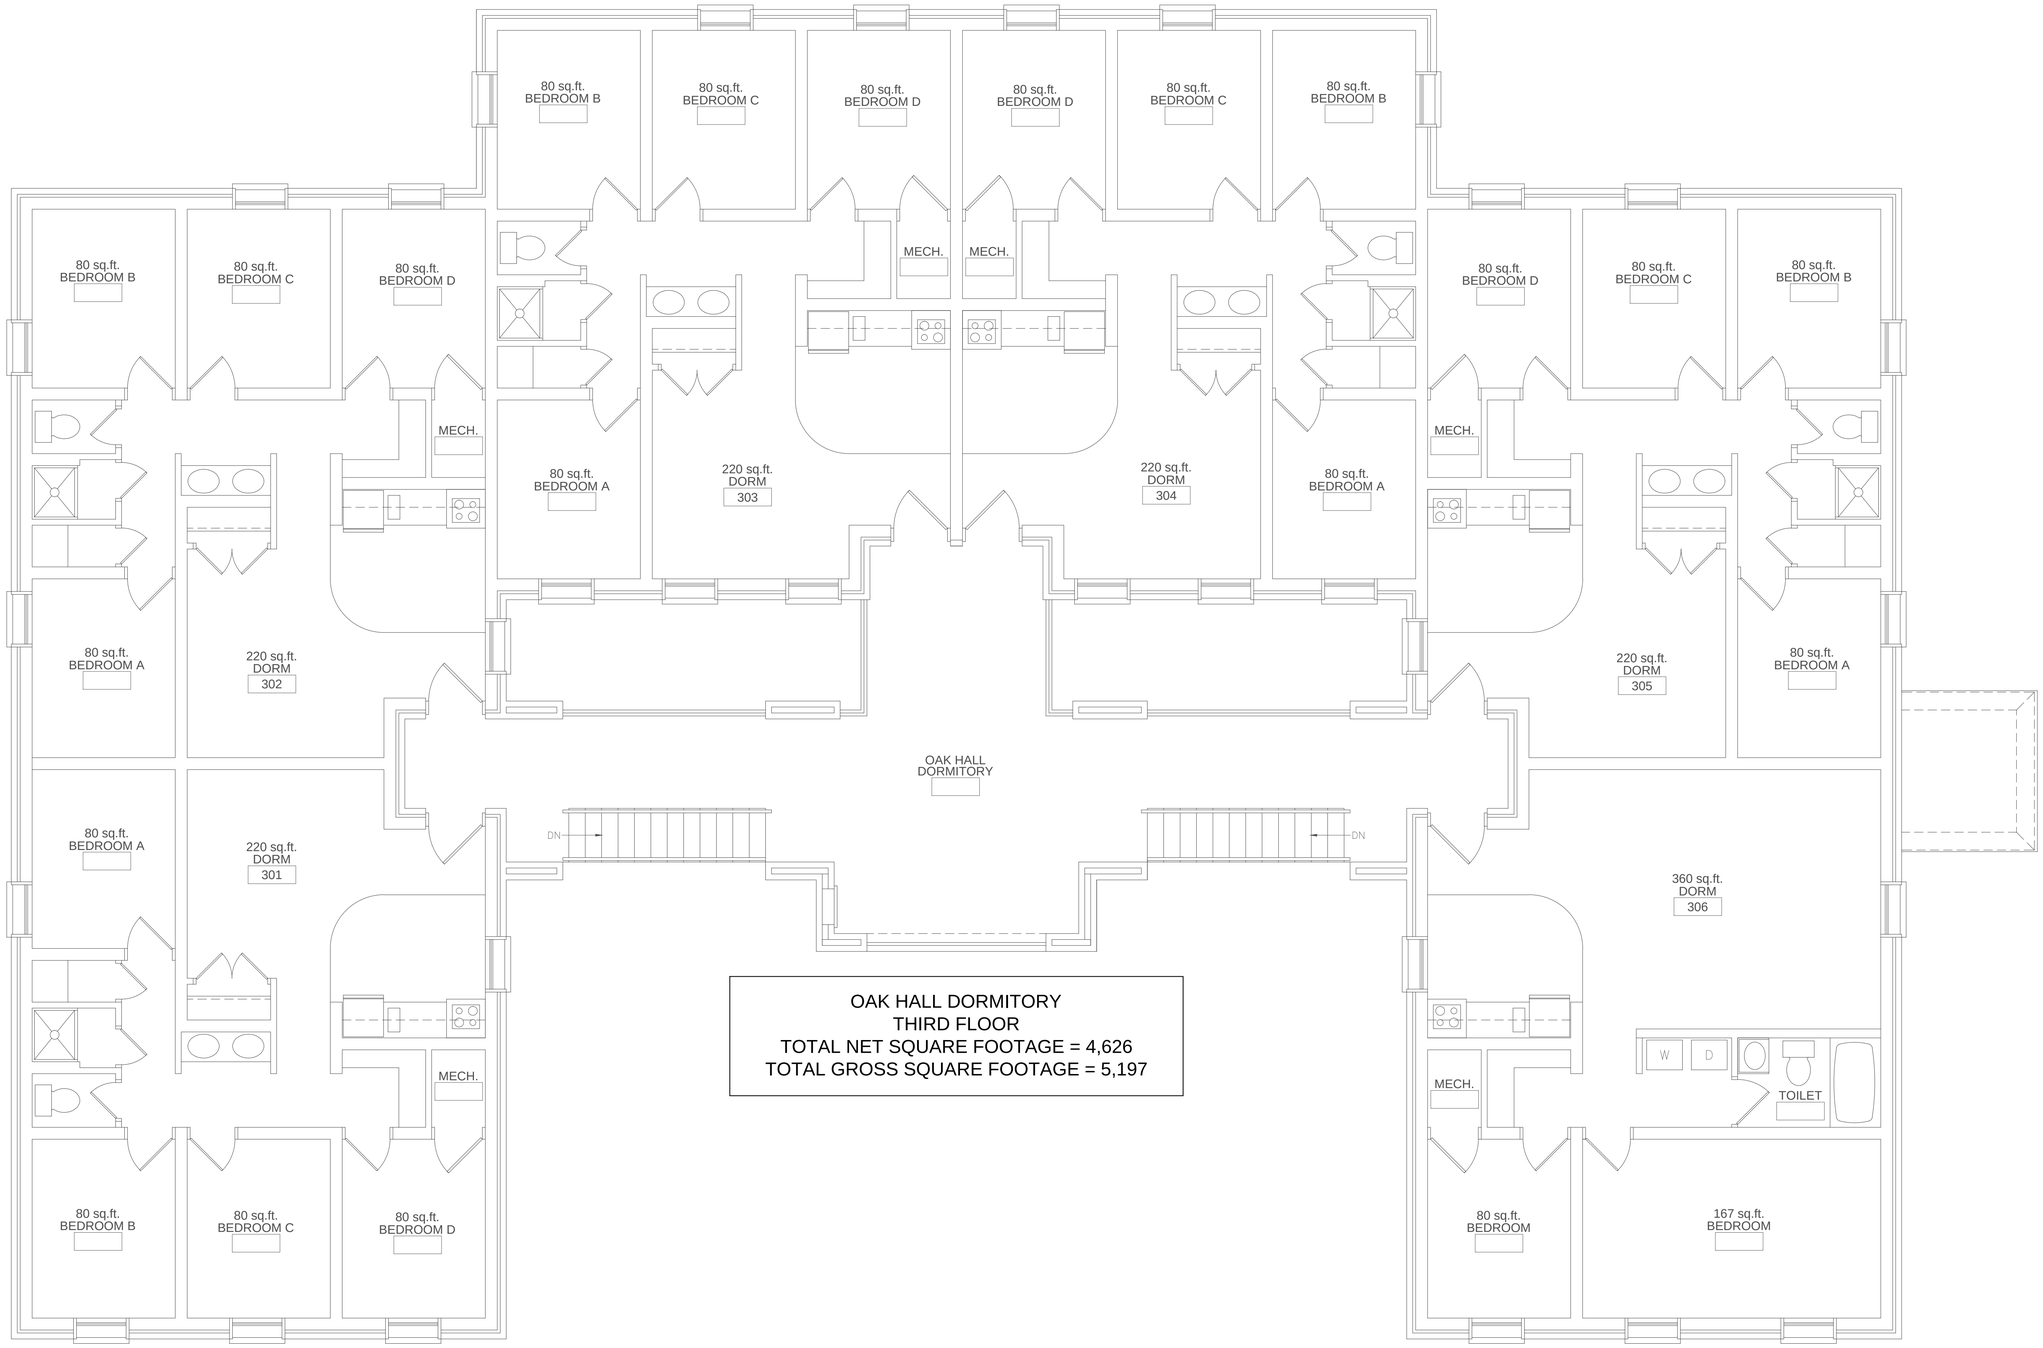

OAK HALL DORMITORY
THIRD FLOOR
TOTAL NET SQUARE FOOTAGE = 4,626
TOTAL GROSS SQUARE FOOTAGE = 5,197

THIRD FLOOR PLAN

SCALE: 1/4" = 1'-0"

REVISION	DATE

BUILDING CODE IDENTIFICATION NO. - 290
THIRD FLOOR PLAN
OAK HALL DORMITORY
FACILITIES DESIGN AND ENGINEERING

FACILITIES DESIGN &
ENGINEERING
P.O. BOX 261954
CONWAY, SC 29528

114 Chanticleer Dr.
Conway, SC 29526

COASTAL CAROLINA UNIVERSITY

SEAL

DATE:	01-02-2013
SCALE:	SEE DWG.
DESIGN BY:	CCU
DRAWN BY:	MJT

SHEET

A-3

OF 3