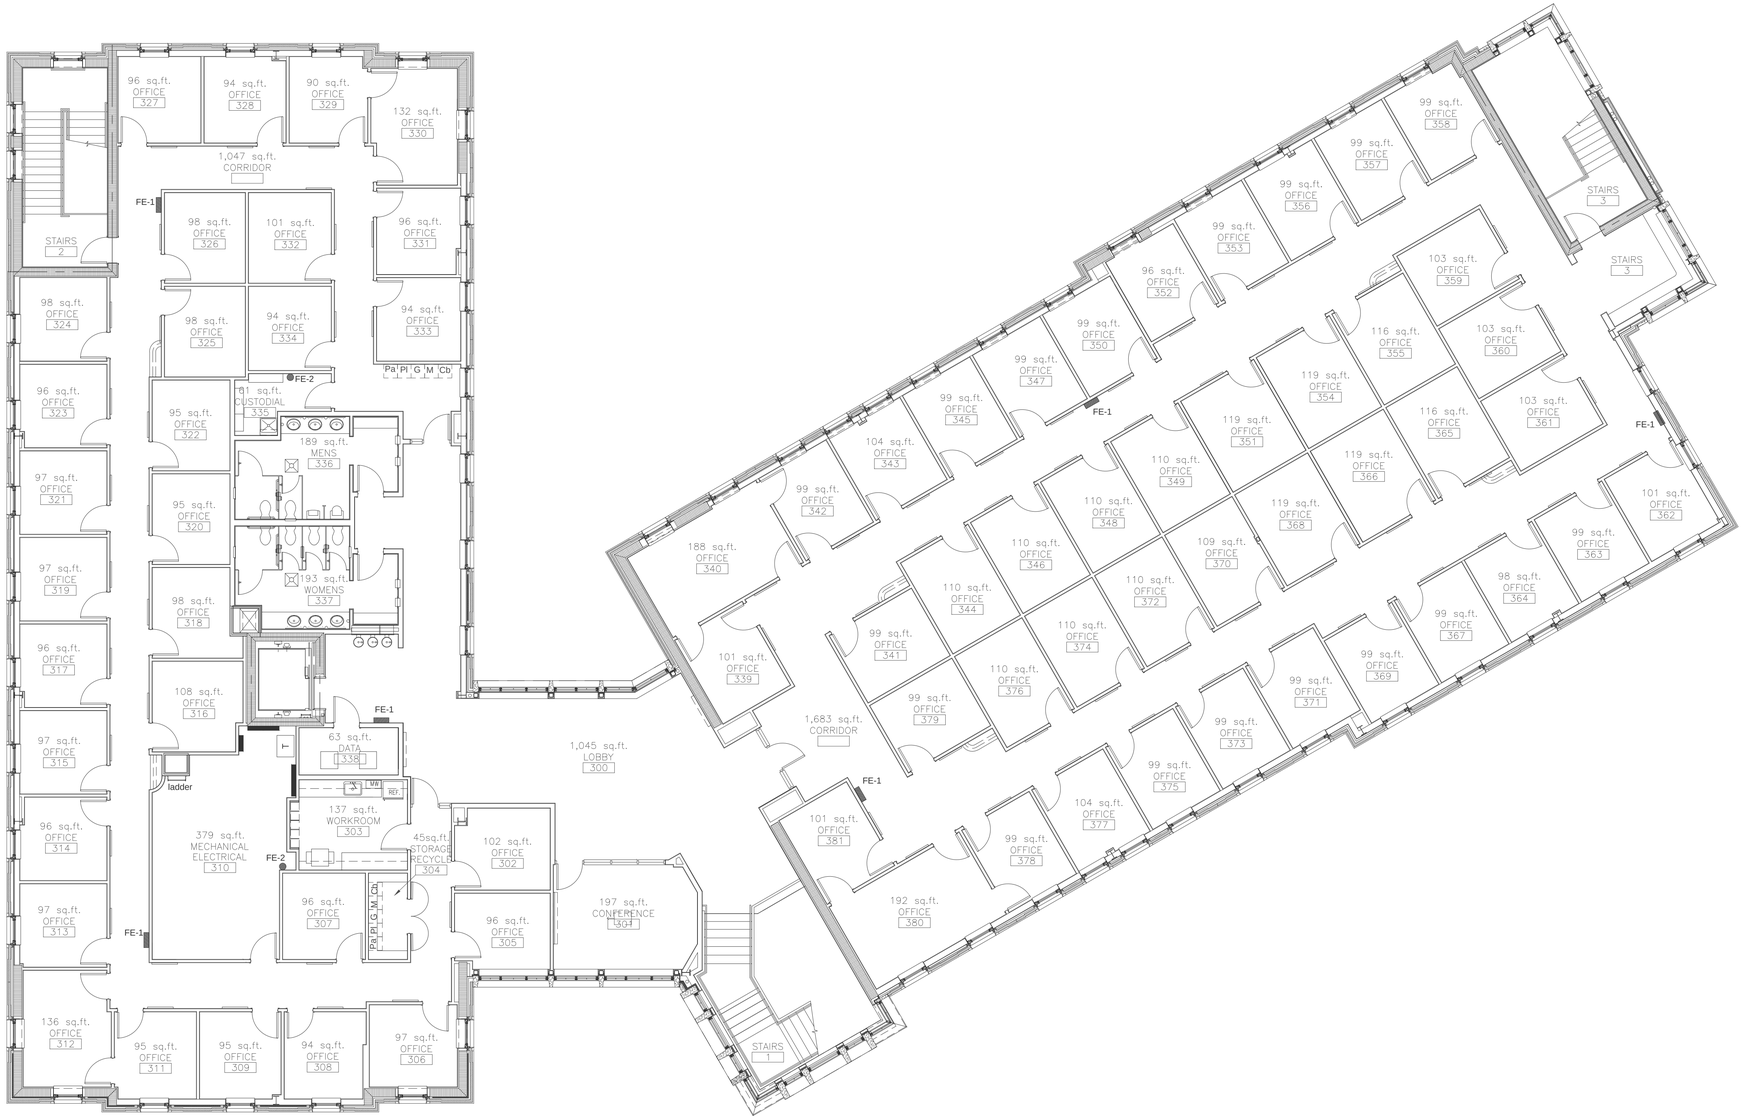

PENNY HALL
(ACADEMIC OFFICE/CLASSROOM BUILDING)
THIRD FLOOR PLAN
TOTAL NET SQUARE FOOTAGE = 13,983
TOTAL GROSS SQUARE FOOTAGE = 15,677

FLOOR PLAN

SCALE: 1/8" = 1'-0"

REVISION	DATE

BUILDING CODE IDENTIFICATION NUMBER - 274
THIRD FLOOR
PENNY HALL (ACADEMIC OFFICE/CLASSROOM BLDG.)
FACILITIES DESIGN AND ENGINEERING

FACILITIES DESIGN &
ENGINEERING
P.O. BOX 261954
CONWAY, SC 29528

125 Chanticleer Dr. West
Conway, SC 29526

COASTAL CAROLINA UNIVERSITY

SEAL

DATE:	12-16-2012
SCALE:	SEE DWG.
DESIGN BY:	CCU
DRAWN BY:	MJT
SHEET	

A-3

OF 3