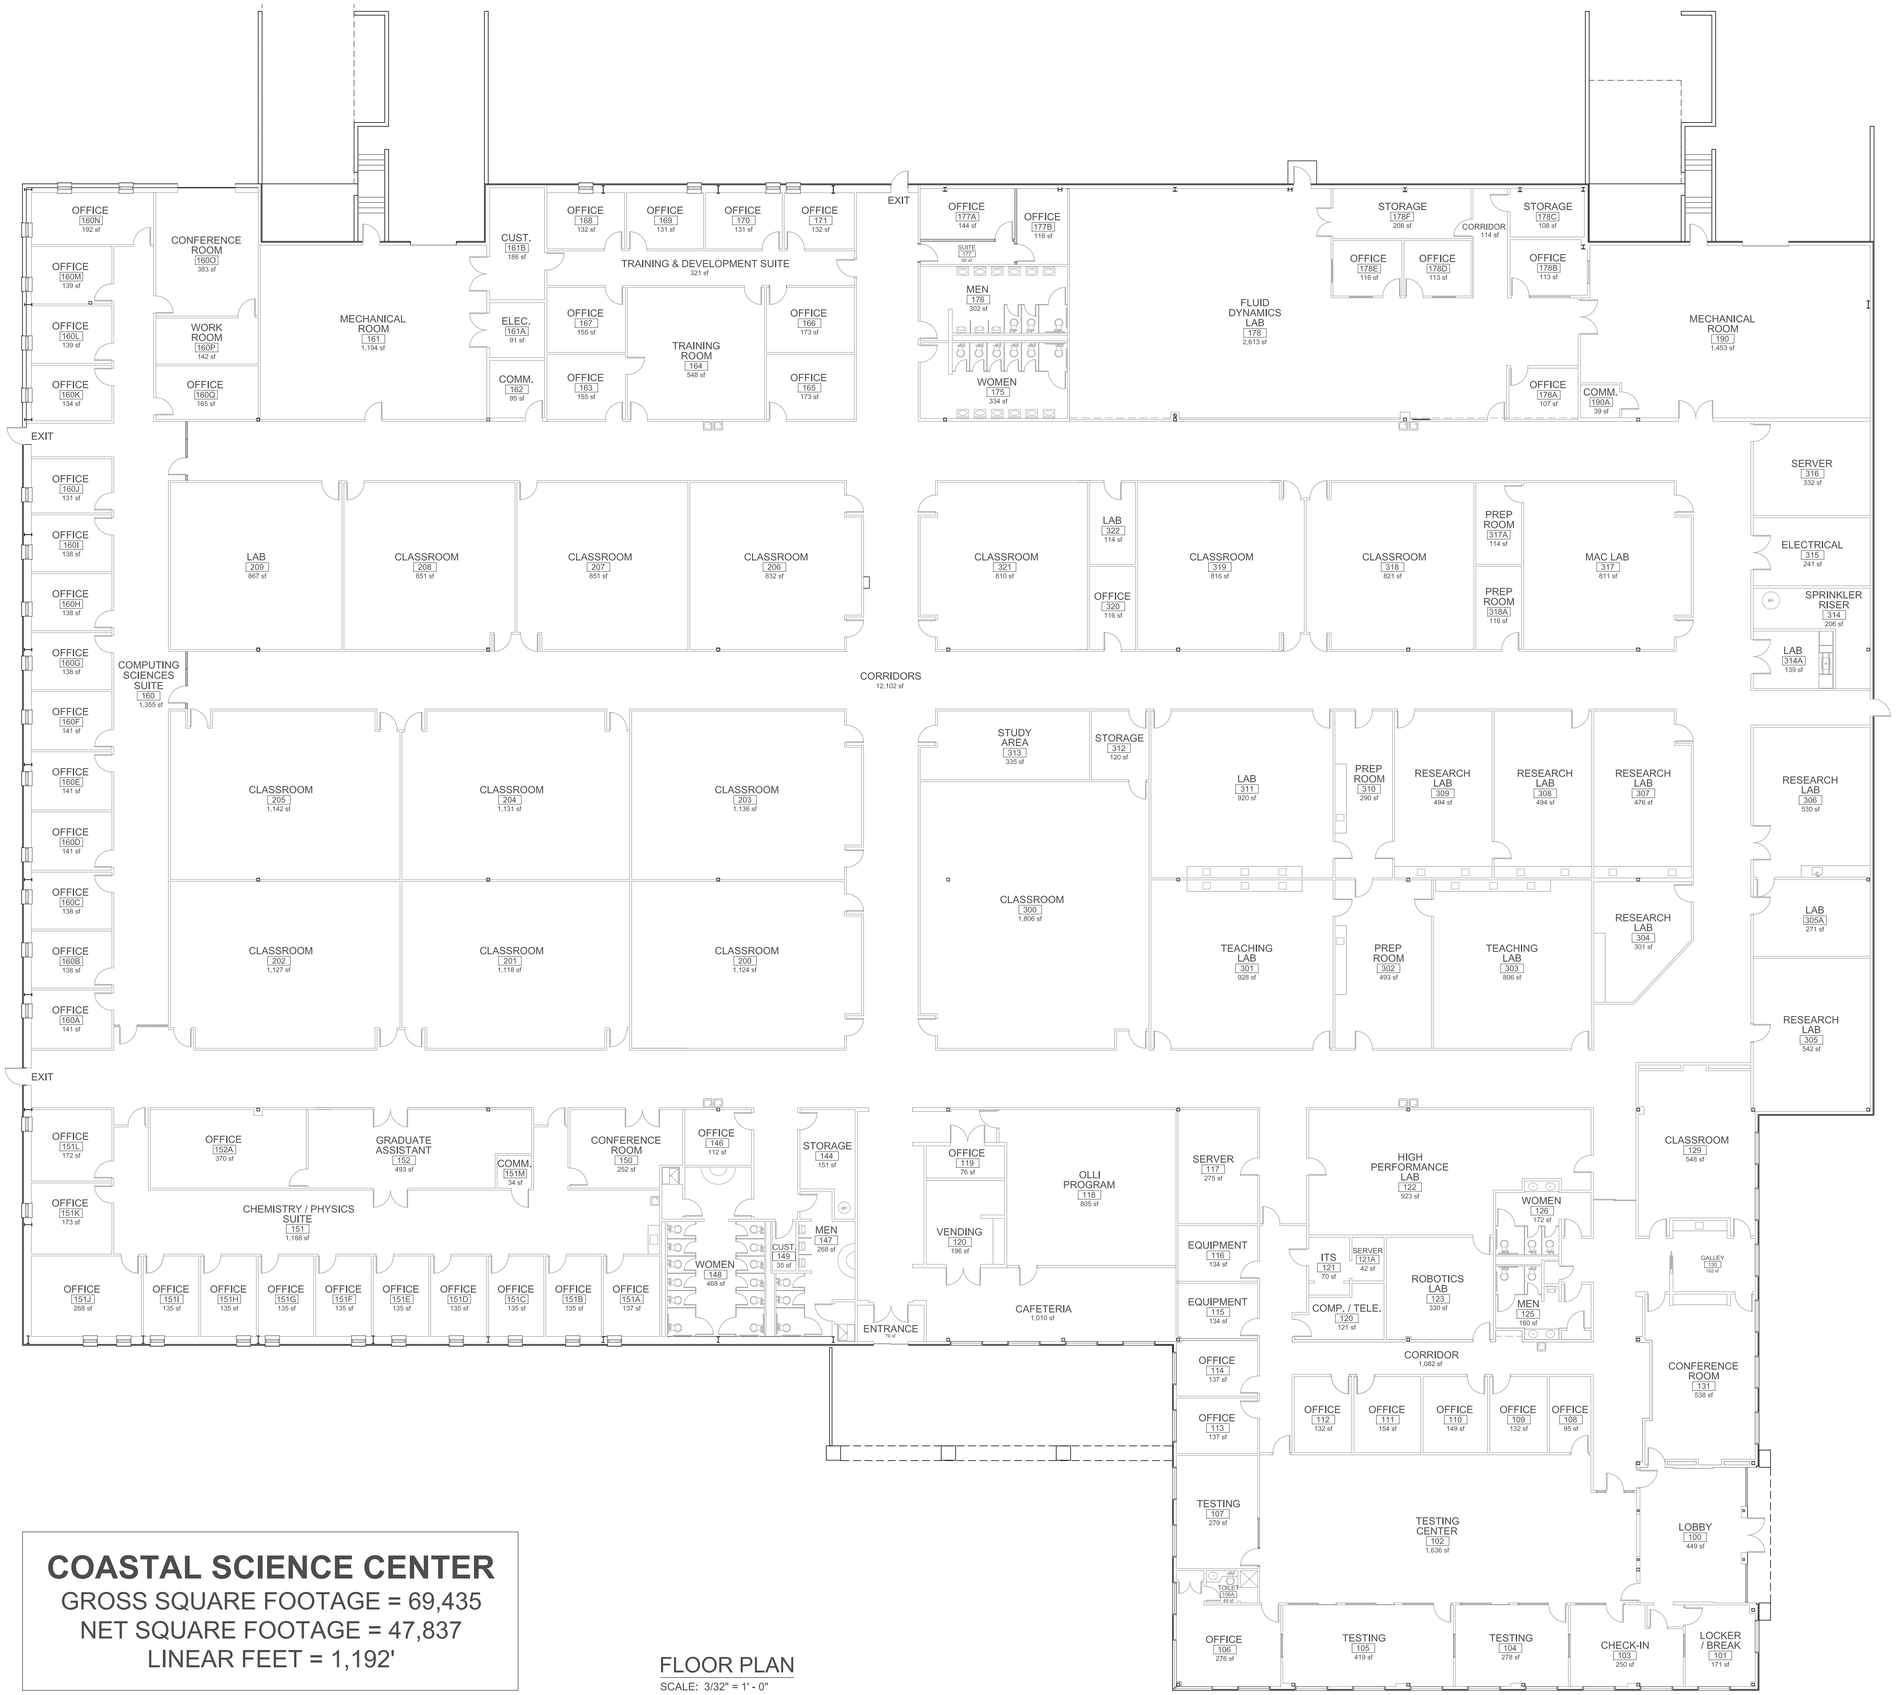

COASTAL SCIENCE CENTER

GROSS SQUARE FOOTAGE = 69,435
NET SQUARE FOOTAGE = 47,837
LINEAR FEET = 1,192'

FLOOR PLAN

SCALE: 3/32" = 1' - 0"

REVISION	DATE

Coastal Science Center
301 Allied Drive
Conway, SC 29526

COASTAL SCIENCE CENTER

FLOOR PLAN

BUILDING CODE: **CSCC** IDENTIFICATION NUMBER: **410**

FACILITIES DESIGN & ENGINEERING
P.O. BOX 261954
CONWAY, SC 29528

COASTAL CAROLINA UNIVERSITY

SEAL

DATE:	8-19-2016
SCALE:	3/32" = 1'-0"
DESIGN BY:	CCU
DRAWN BY:	CDW

SHEET

A-1

of 1