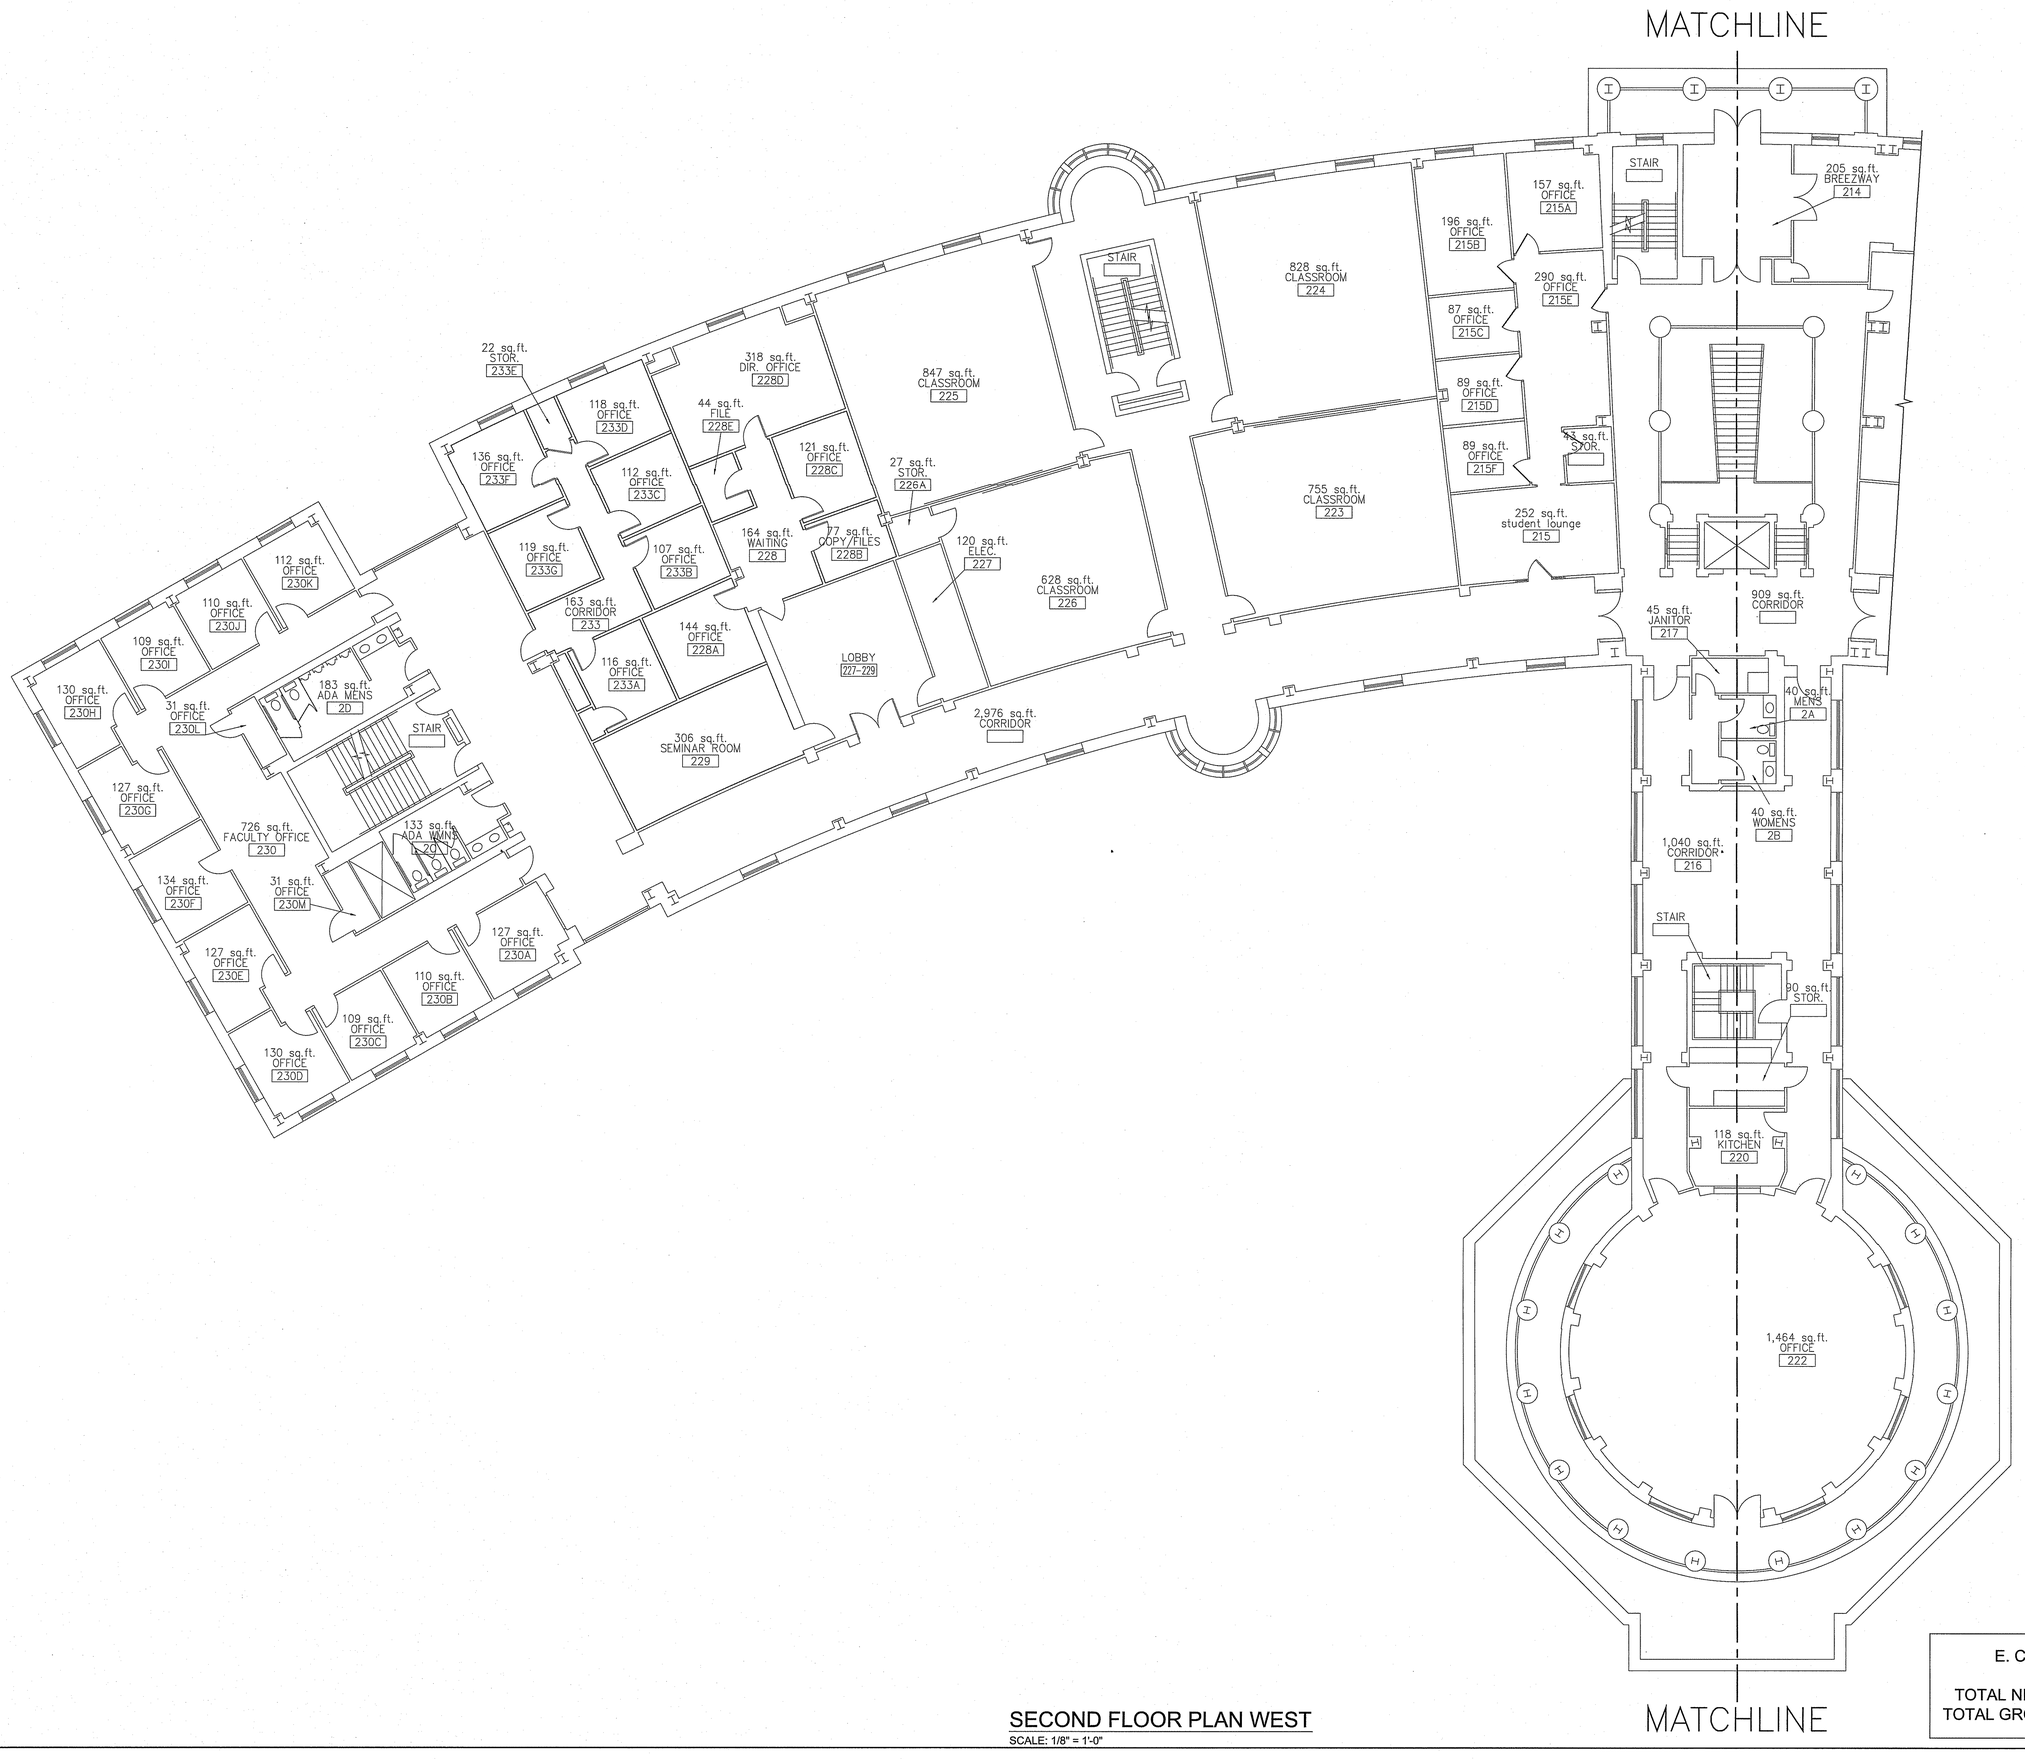

SECOND FLOOR PLAN WEST

SCALE: 1/8" = 1'-0"

E. CRAIG WALL SR. BUILDING
SECOND FLOOR
TOTAL NET SQUARE FOOTAGE = 31,700
TOTAL GROSS SQUARE FOOTAGE = 33,901

REVISION	DATE

BUILDING CODE IDENTIFICATION NUMBER - 275
SECOND FLOOR PLAN WEST
E. CRAIG WALL SR. COLLEGE OF BUSINESS
FACILITIES DESIGN & ENGINEERING

FACILITIES DESIGN & ENGINEERING
P.O. BOX 261954
CONWAY, SC 29528

119 Chanticleer Dr. East
CONWAY, SC 29526

COASTAL CAROLINA UNIVERSITY

SEAL

DATE:	07-14-2014
SCALE:	SEE DWG.
DESIGN BY:	CCU
DRAWN BY:	MJT
SHEET	A-2

OF 6

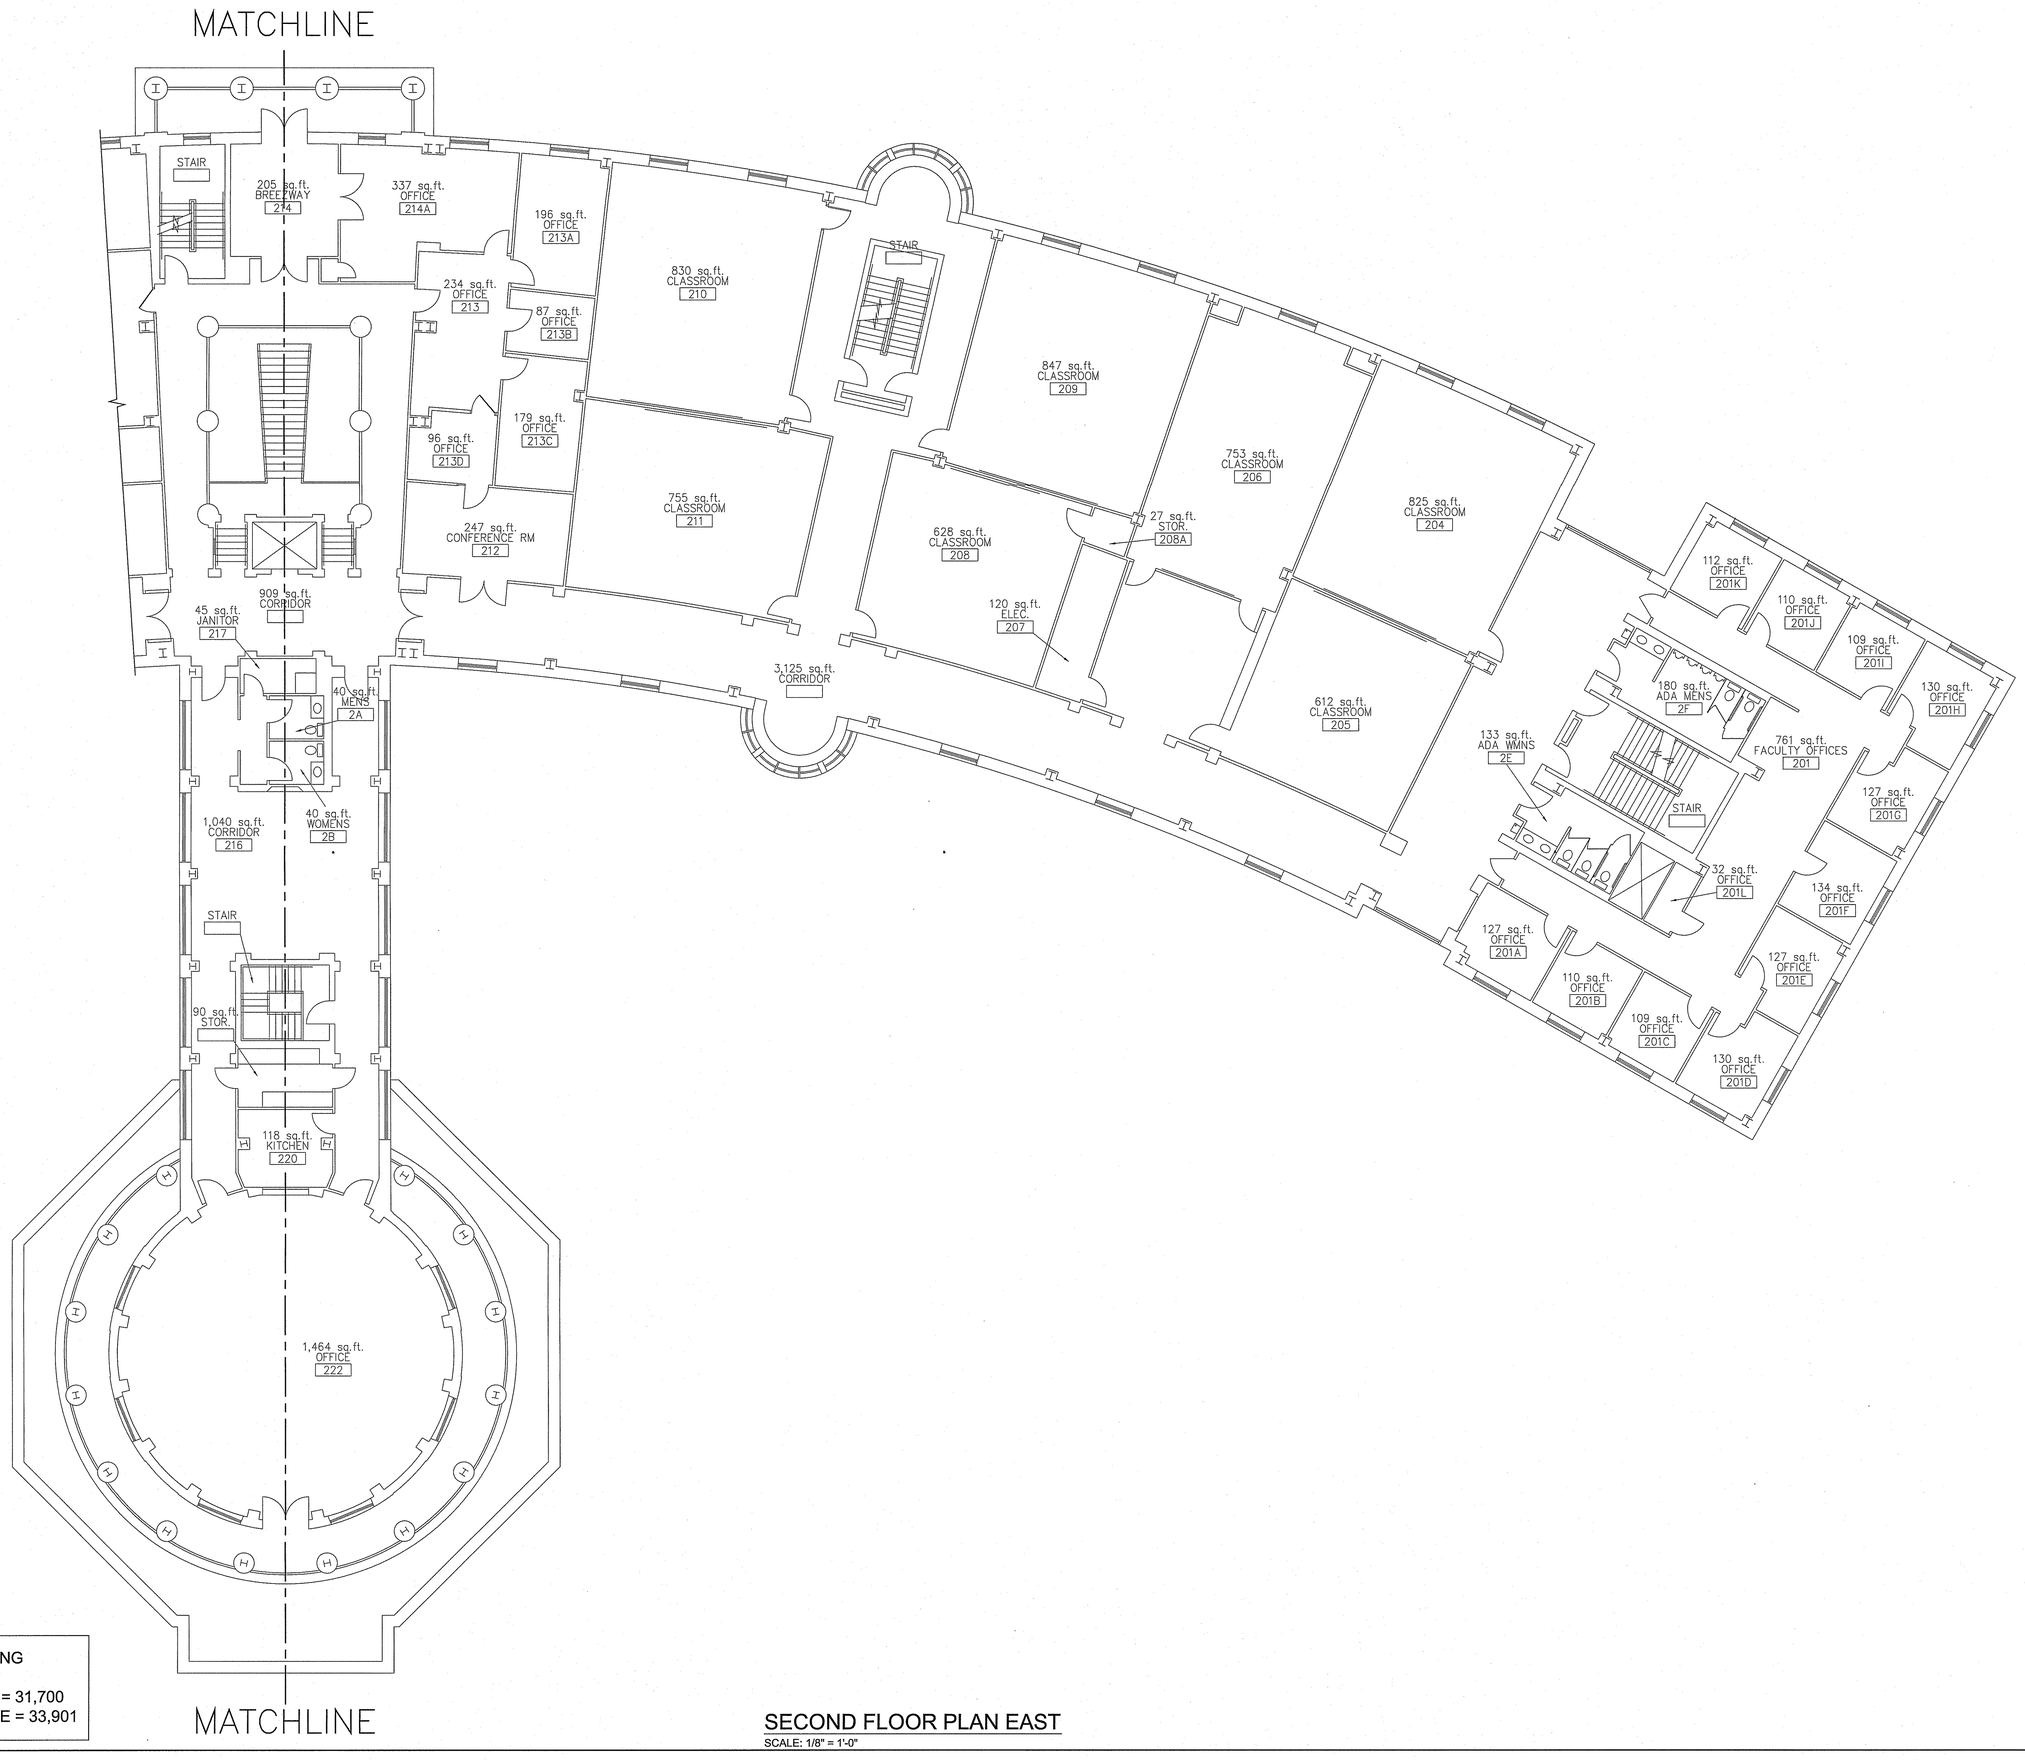

E. CRAIG WALL SR. BUILDING
SECOND FLOOR
TOTAL NET SQUARE FOOTAGE = 31,700
TOTAL GROSS SQUARE FOOTAGE = 33,901

SECOND FLOOR PLAN EAST

SCALE: 1/8" = 1'-0"

REVISION	DATE

BUILDING CODE IDENTIFICATION NUMBER - 275
SECOND FLOOR PLAN EAST
E. CRAIG WALL SR. COLLEGE OF BUSINESS
FACILITIES DESIGN & ENGINEERING

FACILITIES DESIGN & ENGINEERING
P.O. BOX 261954
CONWAY, SC 29528

119 Chanticleer Dr. East
CONWAY, SC 29526

COASTAL CAROLINA UNIVERSITY

SEAL

DATE:	07-14-2014
SCALE:	SEE DWG.
DESIGN BY:	CCU
DRAWN BY:	MJT

SHEET

A-2A

OF 6